


## I1 ERV-4 ELEVATION

M-105 SCALE: 1/4" = 1'-0"

1. SEE SHEET NOTES AND SHEET KEYED NOTES ON M-001

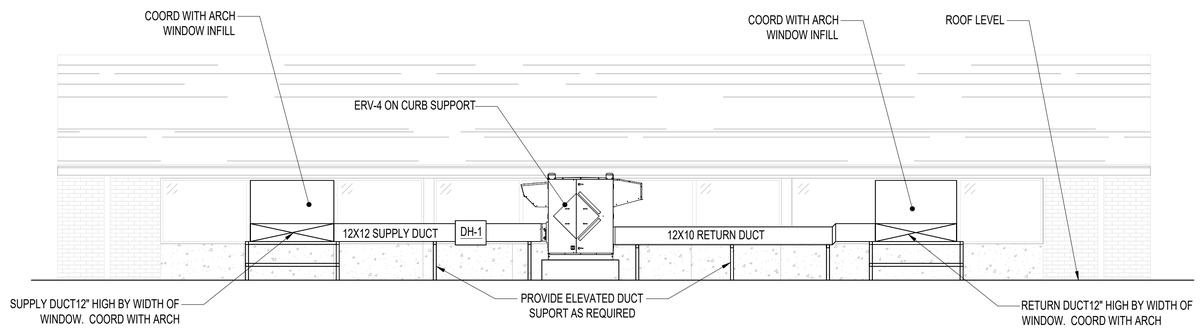


## A1 ROOF - EXISTING MECHANICAL PLAN

M-105 SCALE: 3/32" = 1'-0"


John Grace Arms
21030 Indian St, Southfield MI 48033
Developed by
John Grace Arms LDHA LLC

SDG Architects + Planners
607 Shelby Street
Suite 704
Detroit, MI 48226
Tel: 313-961-9000
Fax: 313-964-3233

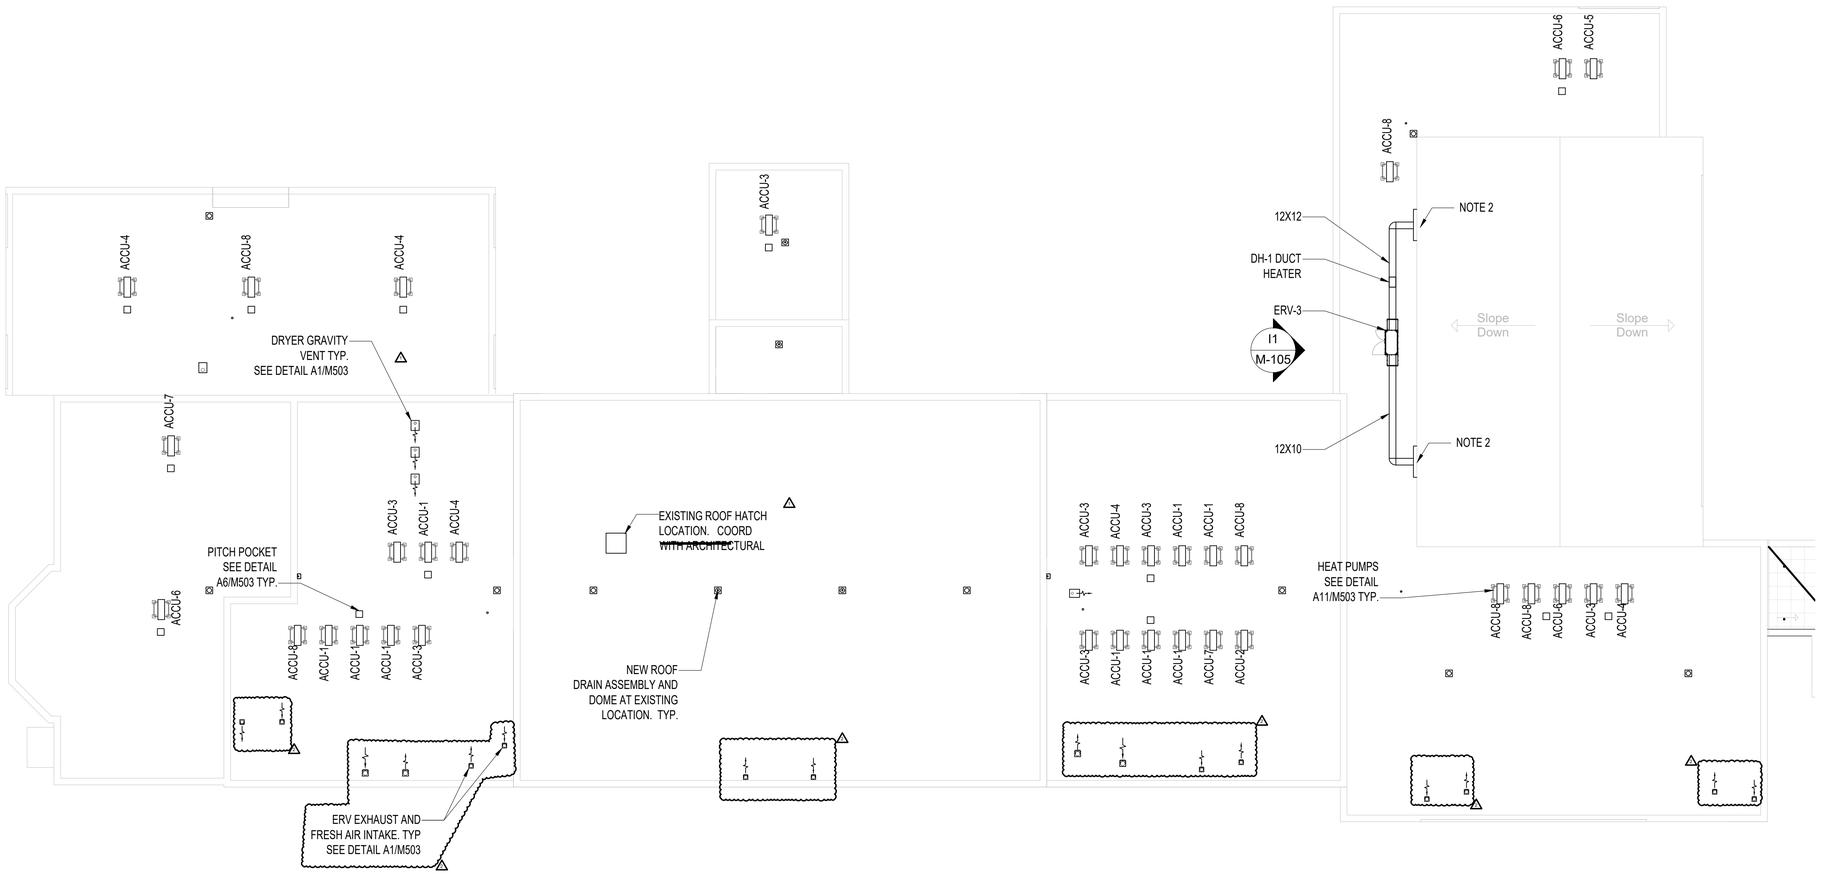A & A Engineering & Consulting
28862 Vista Way, South Lyon, MI 48178


REGISTRATION SEAL

STATE OF MICHIGAN
STEPHEN M. HENNARD
ENGINEER
NO. 6201059975
LICENSED PROFESSIONAL ENGINEER

KEY PLANS

SHEET TITLE
ROOF PLAN - EXISTING MECHANICAL PLAN

SCALE: AS NOTED

| ISSUED FOR | DATE |
|---|---|
| PERMIT | 10.20.24 |
| △BULLETIN 3 | 5.19.25 |
| △BULLETIN 6 | 12.03.25 |

DRAWN BY
CHECKED
APPROVED

FILE NO. 21026.00

SHEET NO. M-105

12/2/2025 7:06:46 PM