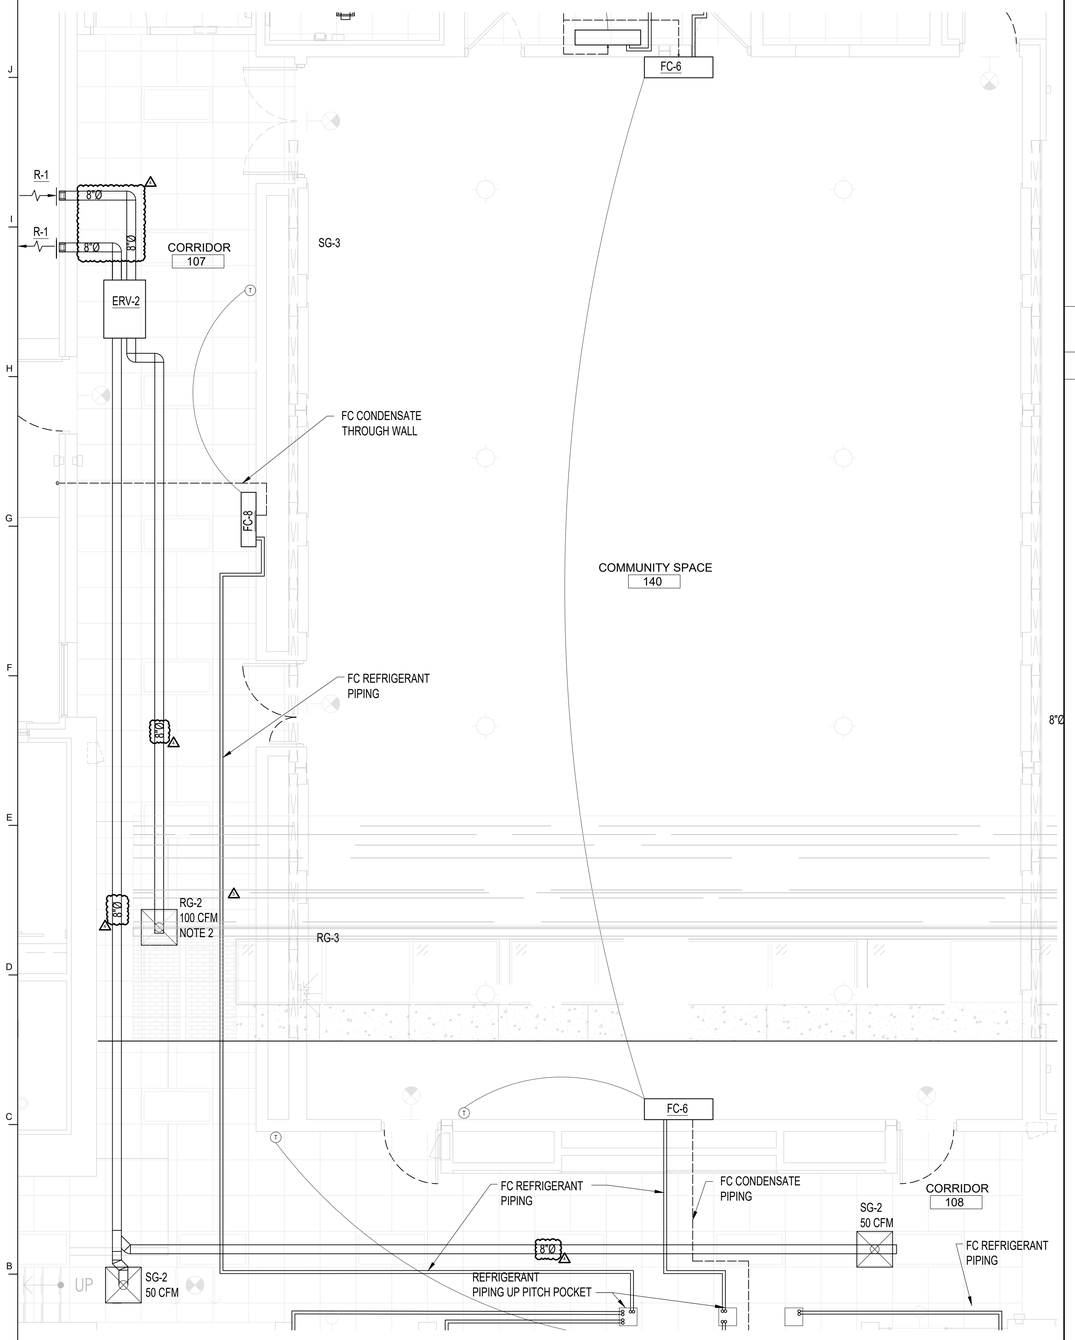

A1 ENLARGED HVAC PLANS

M-405 | 1/4" = 1'-0"

1. SEE SHEET NOTES AND SHEET KEYED NOTES ON M-001

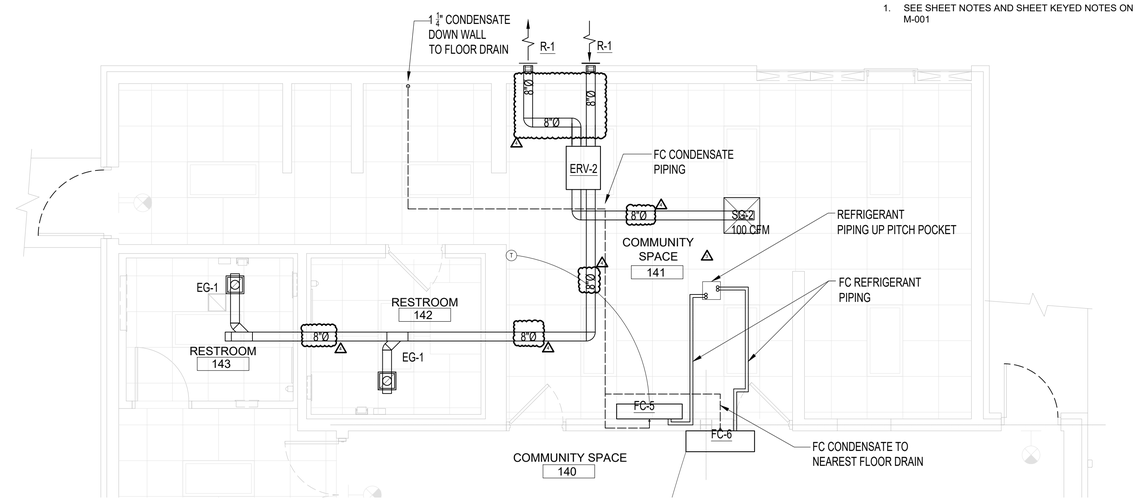

H8 ENLARGED HVAC PLANS

M-405 | 1/4" = 1'-0"

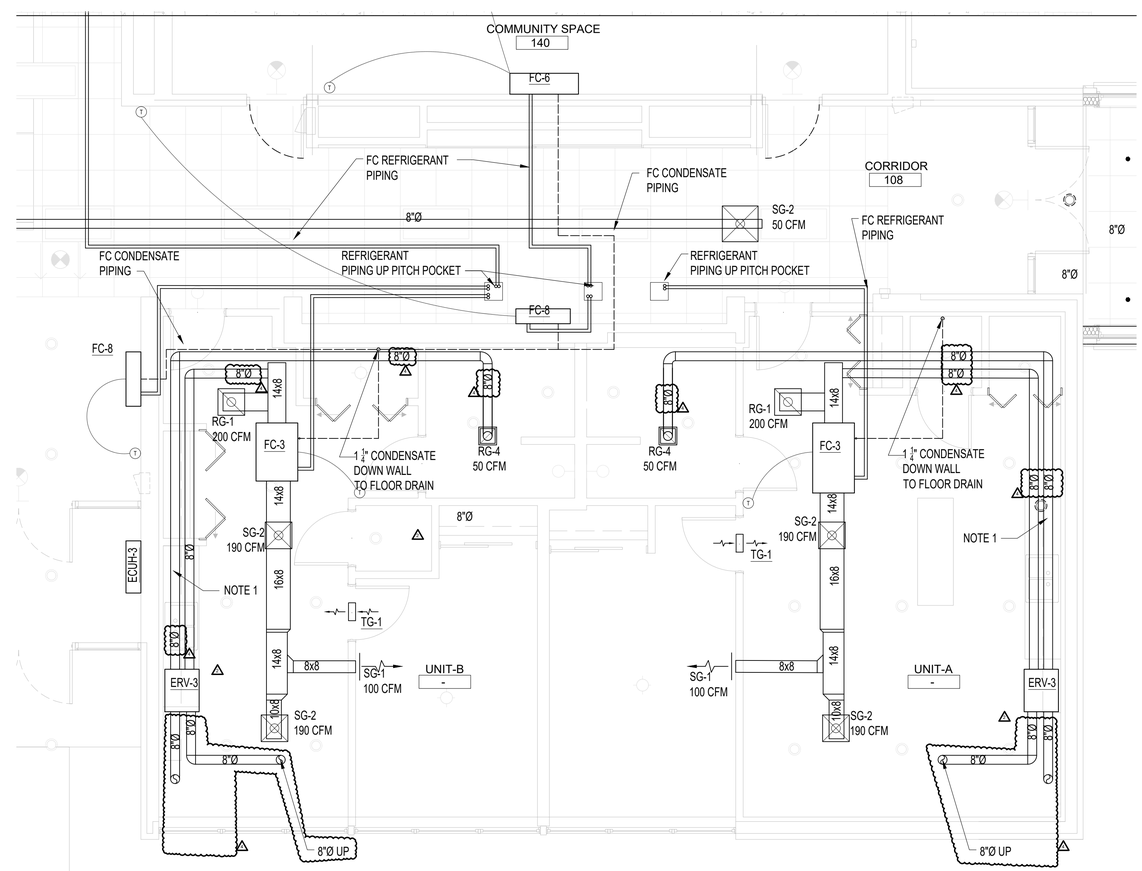

A8 ENLARGED HVAC PLANS

M-405 | 1/4" = 1'-0"

John Grace Arms
21030 Indian St, Southfield MI 48033
Developed by
John Grace Arms LDHA LLC

SDG
Architects + Planners
607 Shelby Street
Suite 704
Detroit, MI 48226
Tel: 313-961-9000
Fax: 313-964-3233

A & A Engineering & Consulting
28862 Vista Way, South Lyon, MI 48178

REGISTRATION SEAL

STATE OF MICHIGAN
STEPHEN M. HENNARD
ENGINEER
NO. 6201059975
LICENSED PROFESSIONAL ENGINEER

KEY PLANS

SHEET TITLE
MECHANICAL HVAC ENLARGED PLANS

SCALE: AS NOTED

ISSUED FOR	DATE
PERMIT	10.20.24
△BULLETIN 2	3.05.25
△BULLETIN 3	5.19.25
△BULLETIN 6	12.03.25

DRAWN BY

CHECKED

APPROVED

FILE NO. 21026.00

SHEET NO. M-405

12/2/2025 7:05:26 PM