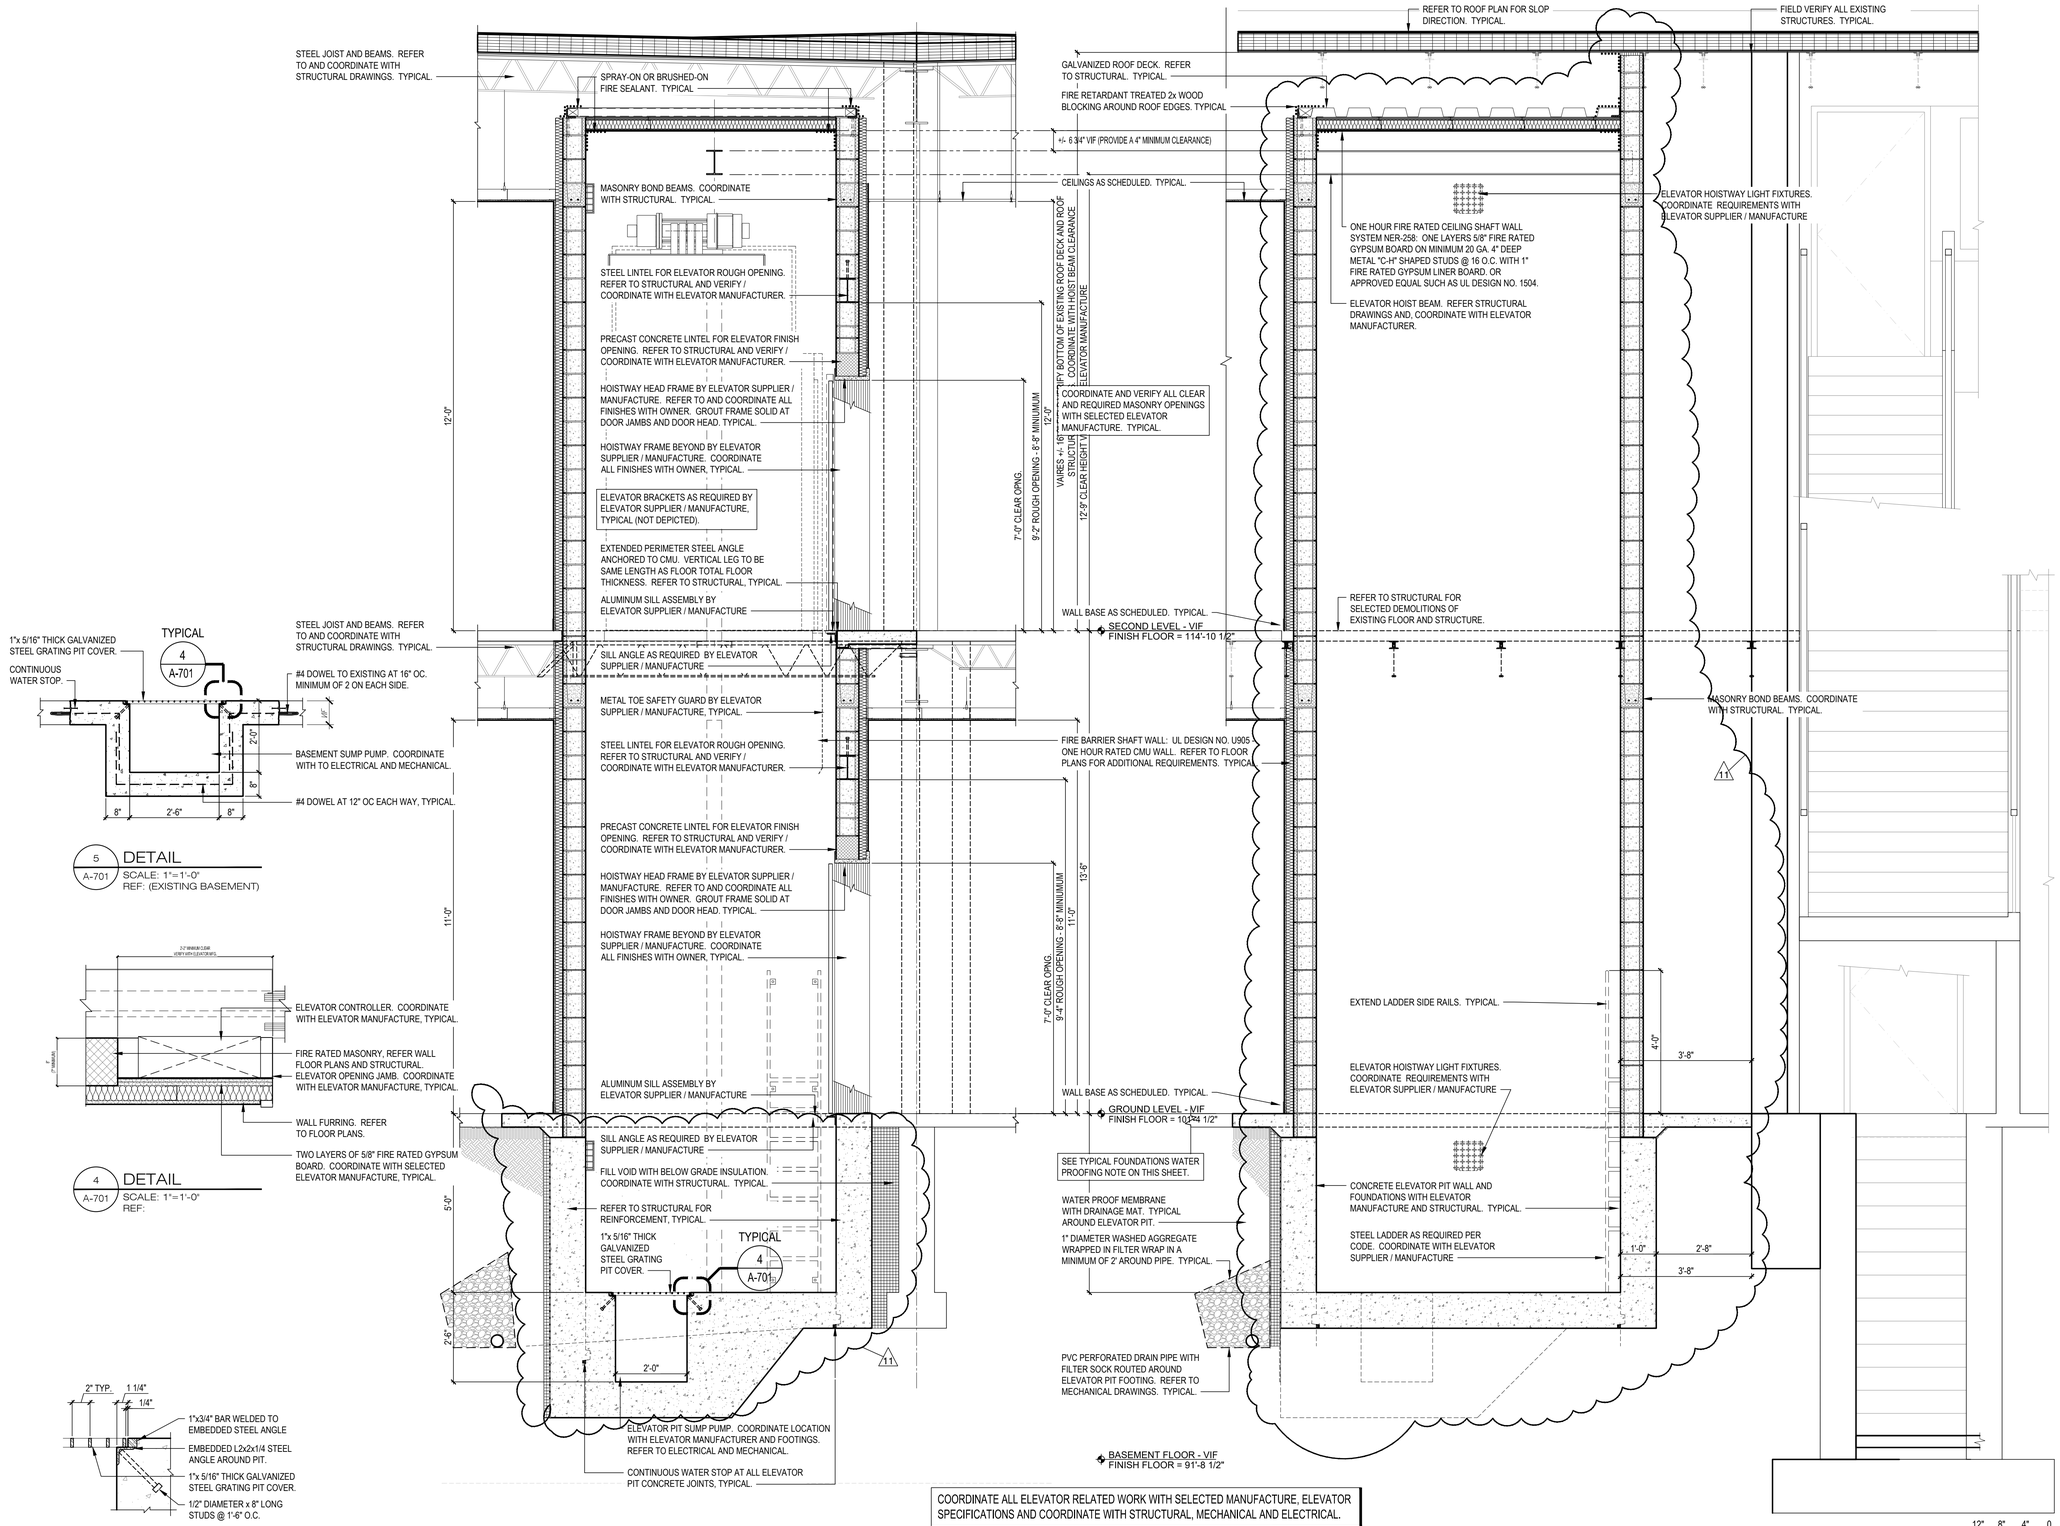

COORDINATE ALL ELEVATOR RELATED WORK WITH SELECTED MANUFACTURE, ELEVATOR SPECIFICATIONS AND COORDINATE WITH STRUCTURAL, MECHANICAL AND ELECTRICAL.

TYPICAL FOUNDATIONS WATER PROOFING NOTE:

2" XPS RIGID INSULATION BOARD WITH INTERNAL DRAINAGE CHANNELS AT BUILDING FOUNDATION WALL PERIMETER. PROVIDE BELOW GRADE WATER PROOFING MEMBRANE AND PROTECTION BOARD. REFER TO FOUNDATION PLAN. TYPICAL AROUND ENTIRE BUILDING AND BELOW GRADE WALLS FULL HEIGHT.

John Grace Arms
21030 Indian St, Southfield MI 48033
Developed by
John Grace Arms LDHA LLC

SDG
Architects + Planners
607 Shelby Street
Suite 704
Detroit, MI 48226
Tel: 313-961-9000
Fax:313-964-3233

REGISTRATION SEAL

KEY PLANS

SHEET TITLE

ELEVATOR 3
WALL SECTIONS

SCALE:

ISSUED FOR	DATE
Review	03.28.2024
Permits	04.12.2024
Permits	10.25.2024
HUD Submission	12.13.2024
Permits	12.20.2024
Bulletin - 011	07.27.2026

DRAWN BY: EBH

CHECKED: JA

APPROVED

FILE NO. 21026.00

SHEET NO. A-701