

RENOVATION OF
CABOT APARTMENTS
13725 DEXTER AVENUE

09.15.2026	OWNER REVISIONS
06.24.2025	BIDS
05.09.2025	PERMIT
DATE	ISSUE

KEY PLAN

FSP PROJECT NO.
TRC22.066


DRAWING TITLE

BASEMENT FLOOR FINISH PLAN

DRAWING NUMBER

1.101

- NOTE:
- ALL WALLS WITH NO ACCENT INDICATED ARE TO BE PAINTED PT-1.
 - ALL CORRIDOR WALLS TO HAVE CHAIR RAIL, CR-1, WITH PT-1 ABOVE AND ACCENT PAINT BELOW.
 - REFER TO FINISH SPECIFICATION SHEETS FOR PAINT INFORMATION.

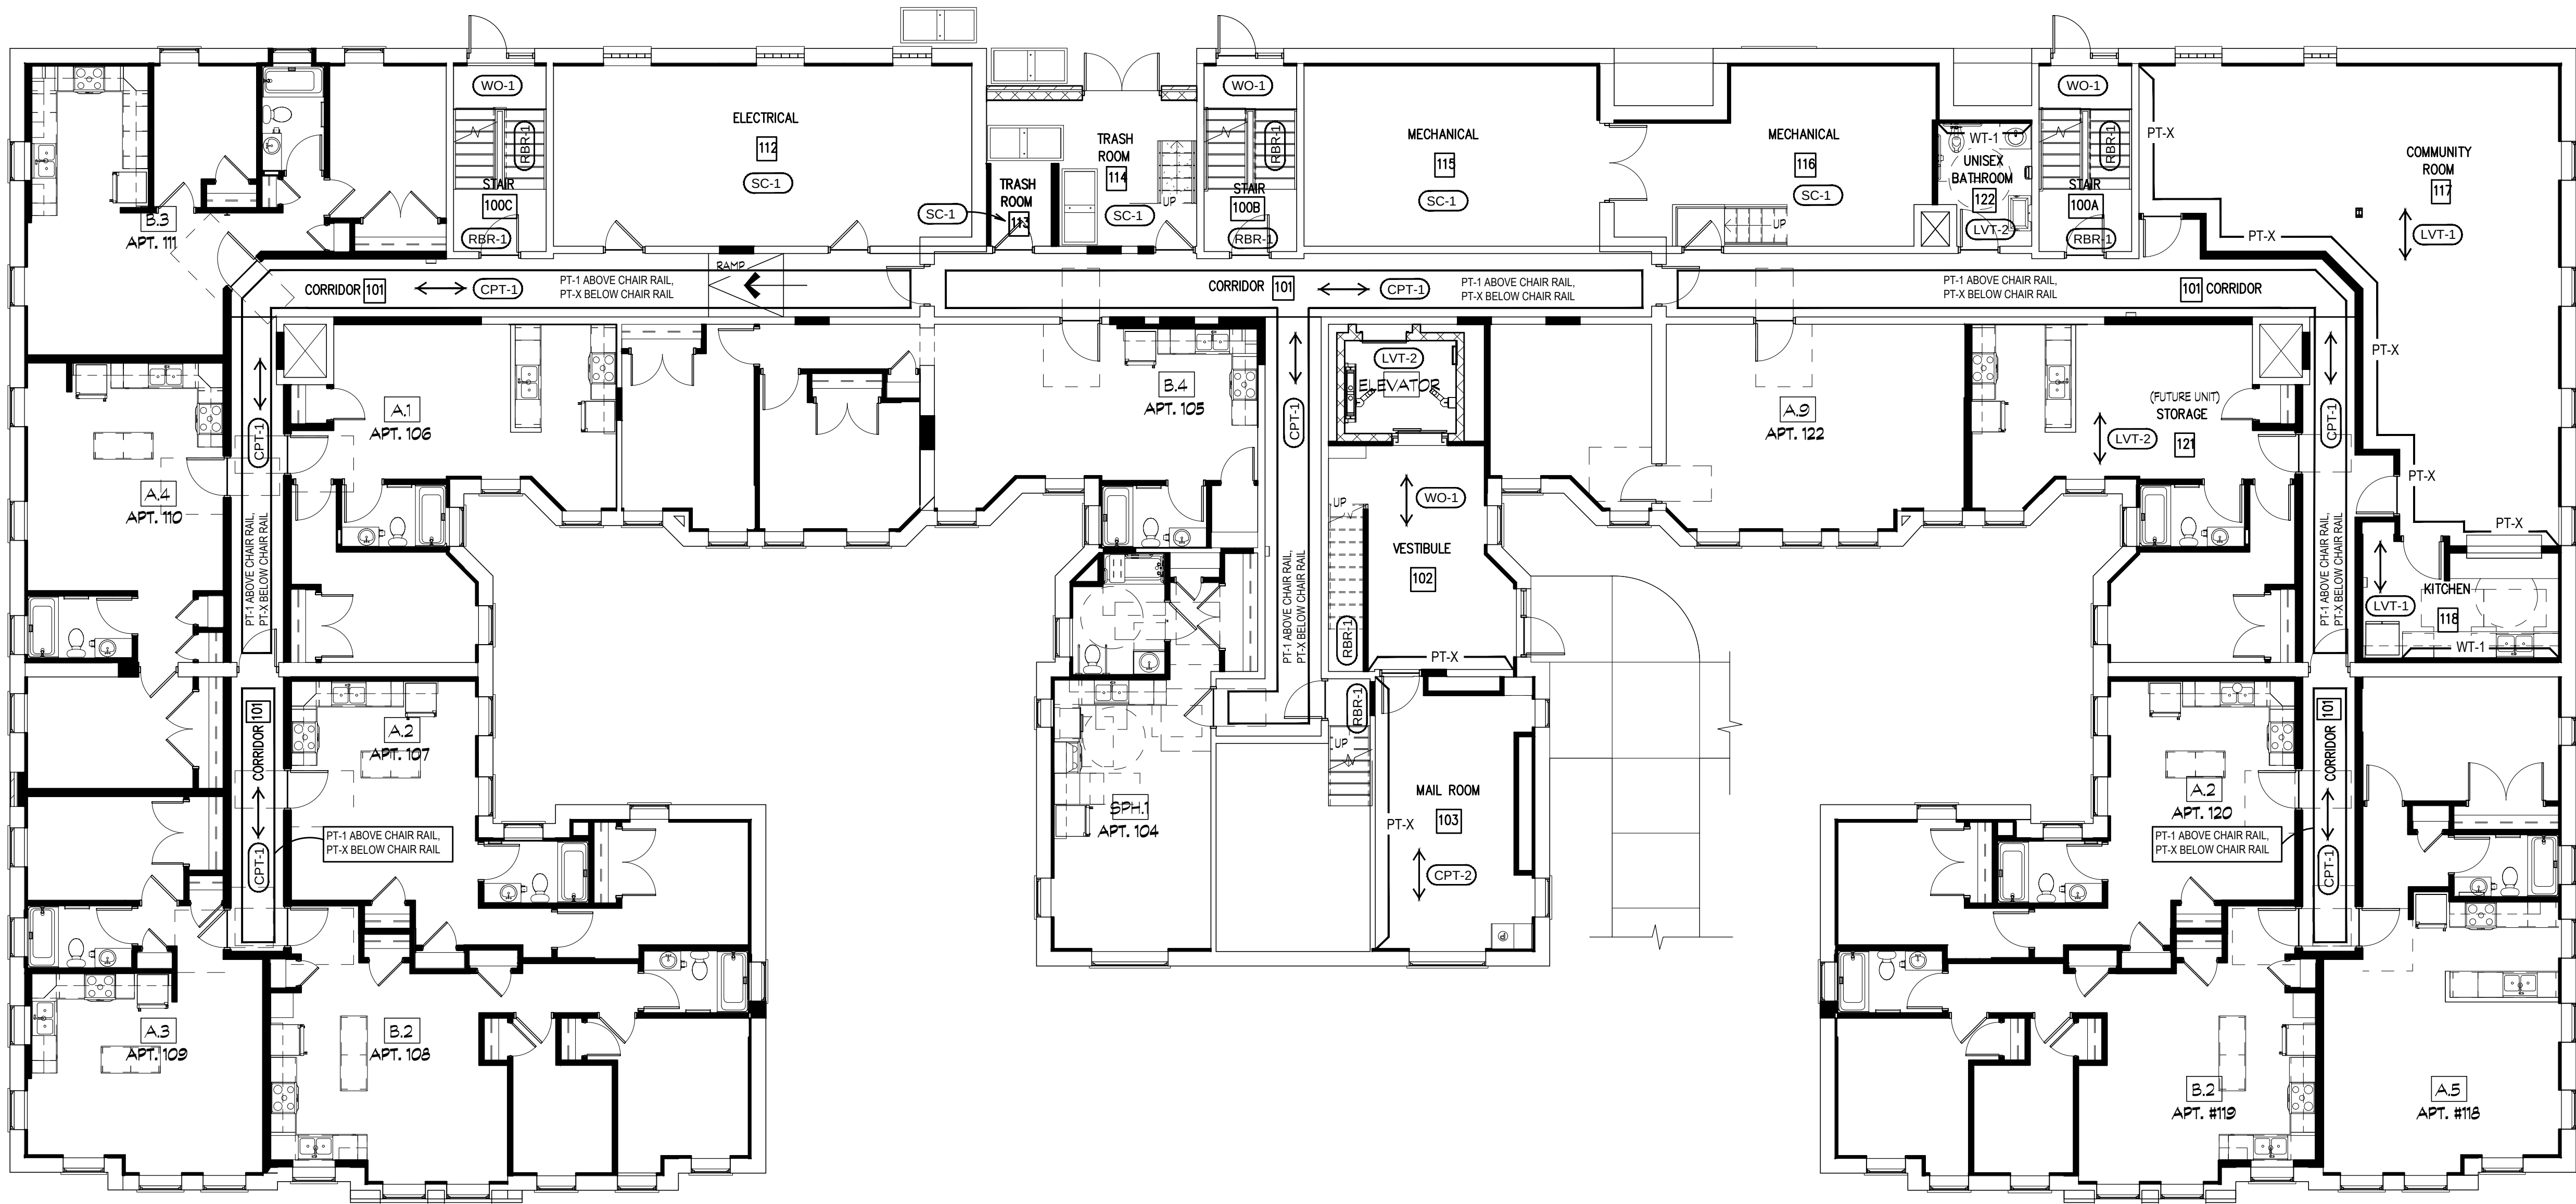

RENOVATION OF
CABOT APARTMENTS
13725 DEXTER AVENUE

09.15.2026	OWNER REVISIONS
06.24.2025	BIDS
05.09.2025	PERMIT
DATE	ISSUE

KEY PLAN

FSP PROJECT NO.
TRC22.066




DRAWING TITLE

FIRST FLOOR FINISH PLAN

DRAWING NUMBER

1.102

- NOTE:
- ALL WALLS WITH NO ACCENT INDICATED ARE TO BE PAINTED PT-1.
 - ALL CORRIDOR WALLS TO HAVE CHAIR RAIL, CR-1, WITH PT-1 ABOVE AND ACCENT PAINT BELOW.
 - REFER TO FINISH SPECIFICATION SHEETS FOR PAINT INFORMATION.

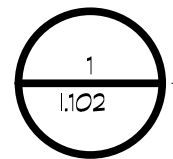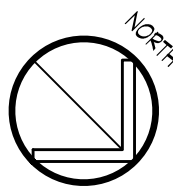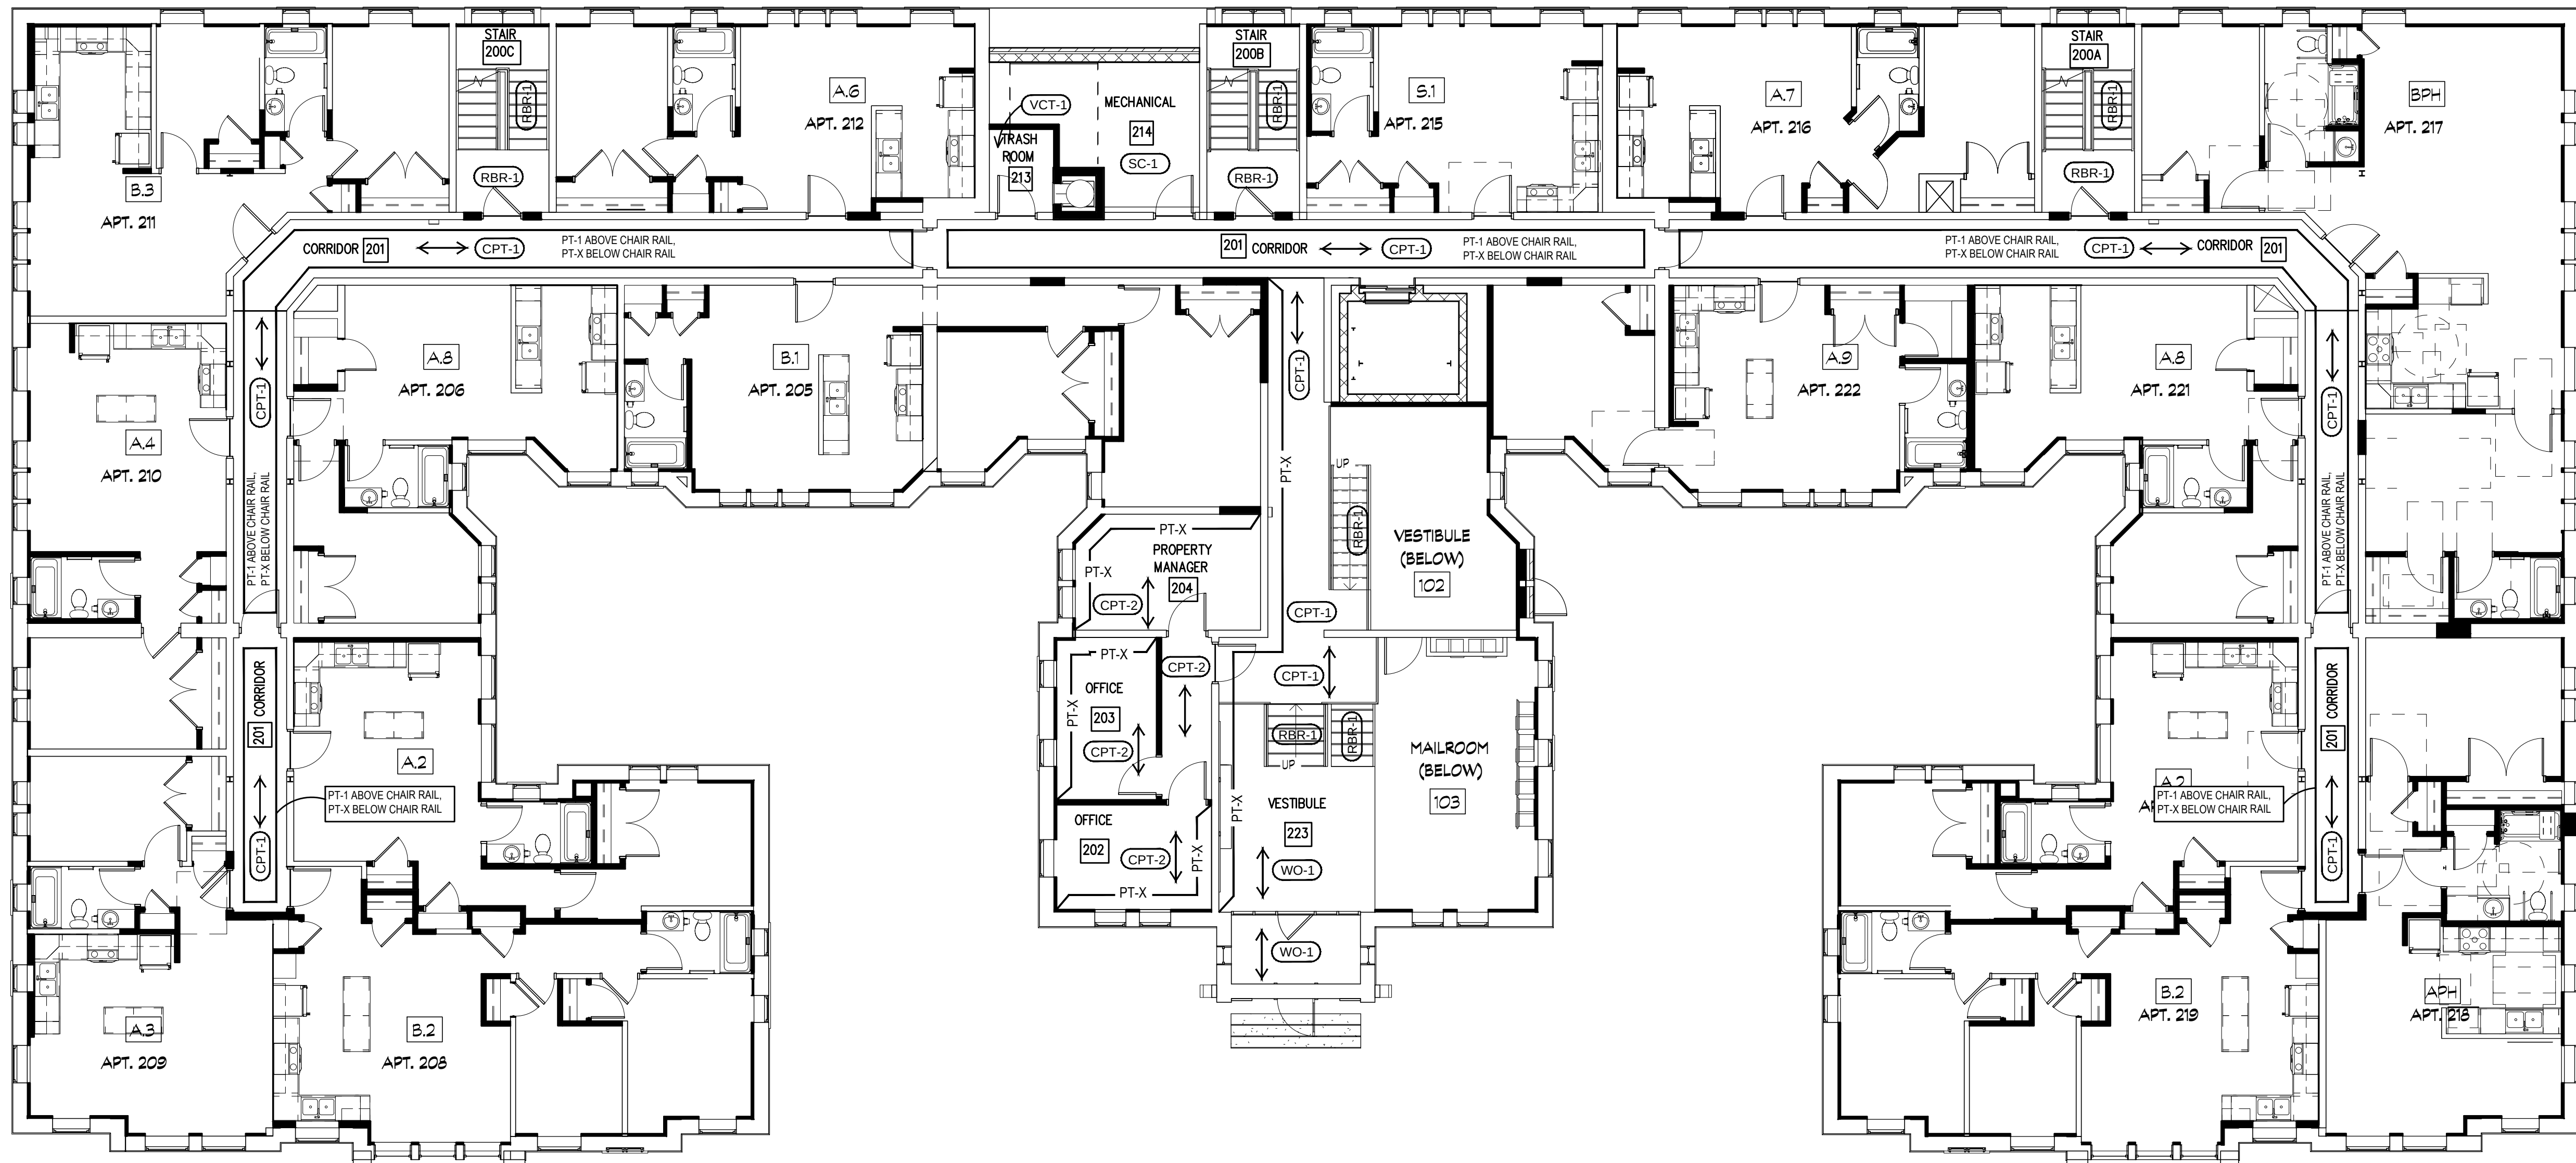

FIRST FLOOR FINISH PLAN

SCALE: 1/8"=1'-0"

RENOVATION OF
CABOT APARTMENTS
13725 DEXTER AVENUE

09.15.2026	OWNER REVISIONS
06.24.2025	BIDS
05.09.2025	PERMIT
DATE	ISSUE

KEY PLAN

FSP PROJECT NO.
TRC22.066


DRAWING TITLE

SECOND FLOOR FINISH PLAN

DRAWING NUMBER

1.103

- NOTE:
- ALL WALLS WITH NO ACCENT INDICATED ARE TO BE PAINTED PT-1.
 - ALL CORRIDOR WALLS TO HAVE CHAIR RAIL, CR-1, WITH PT-1 ABOVE AND ACCENT PAINT BELOW.
 - REFER TO FINISH SPECIFICATION SHEETS FOR PAINT INFORMATION.

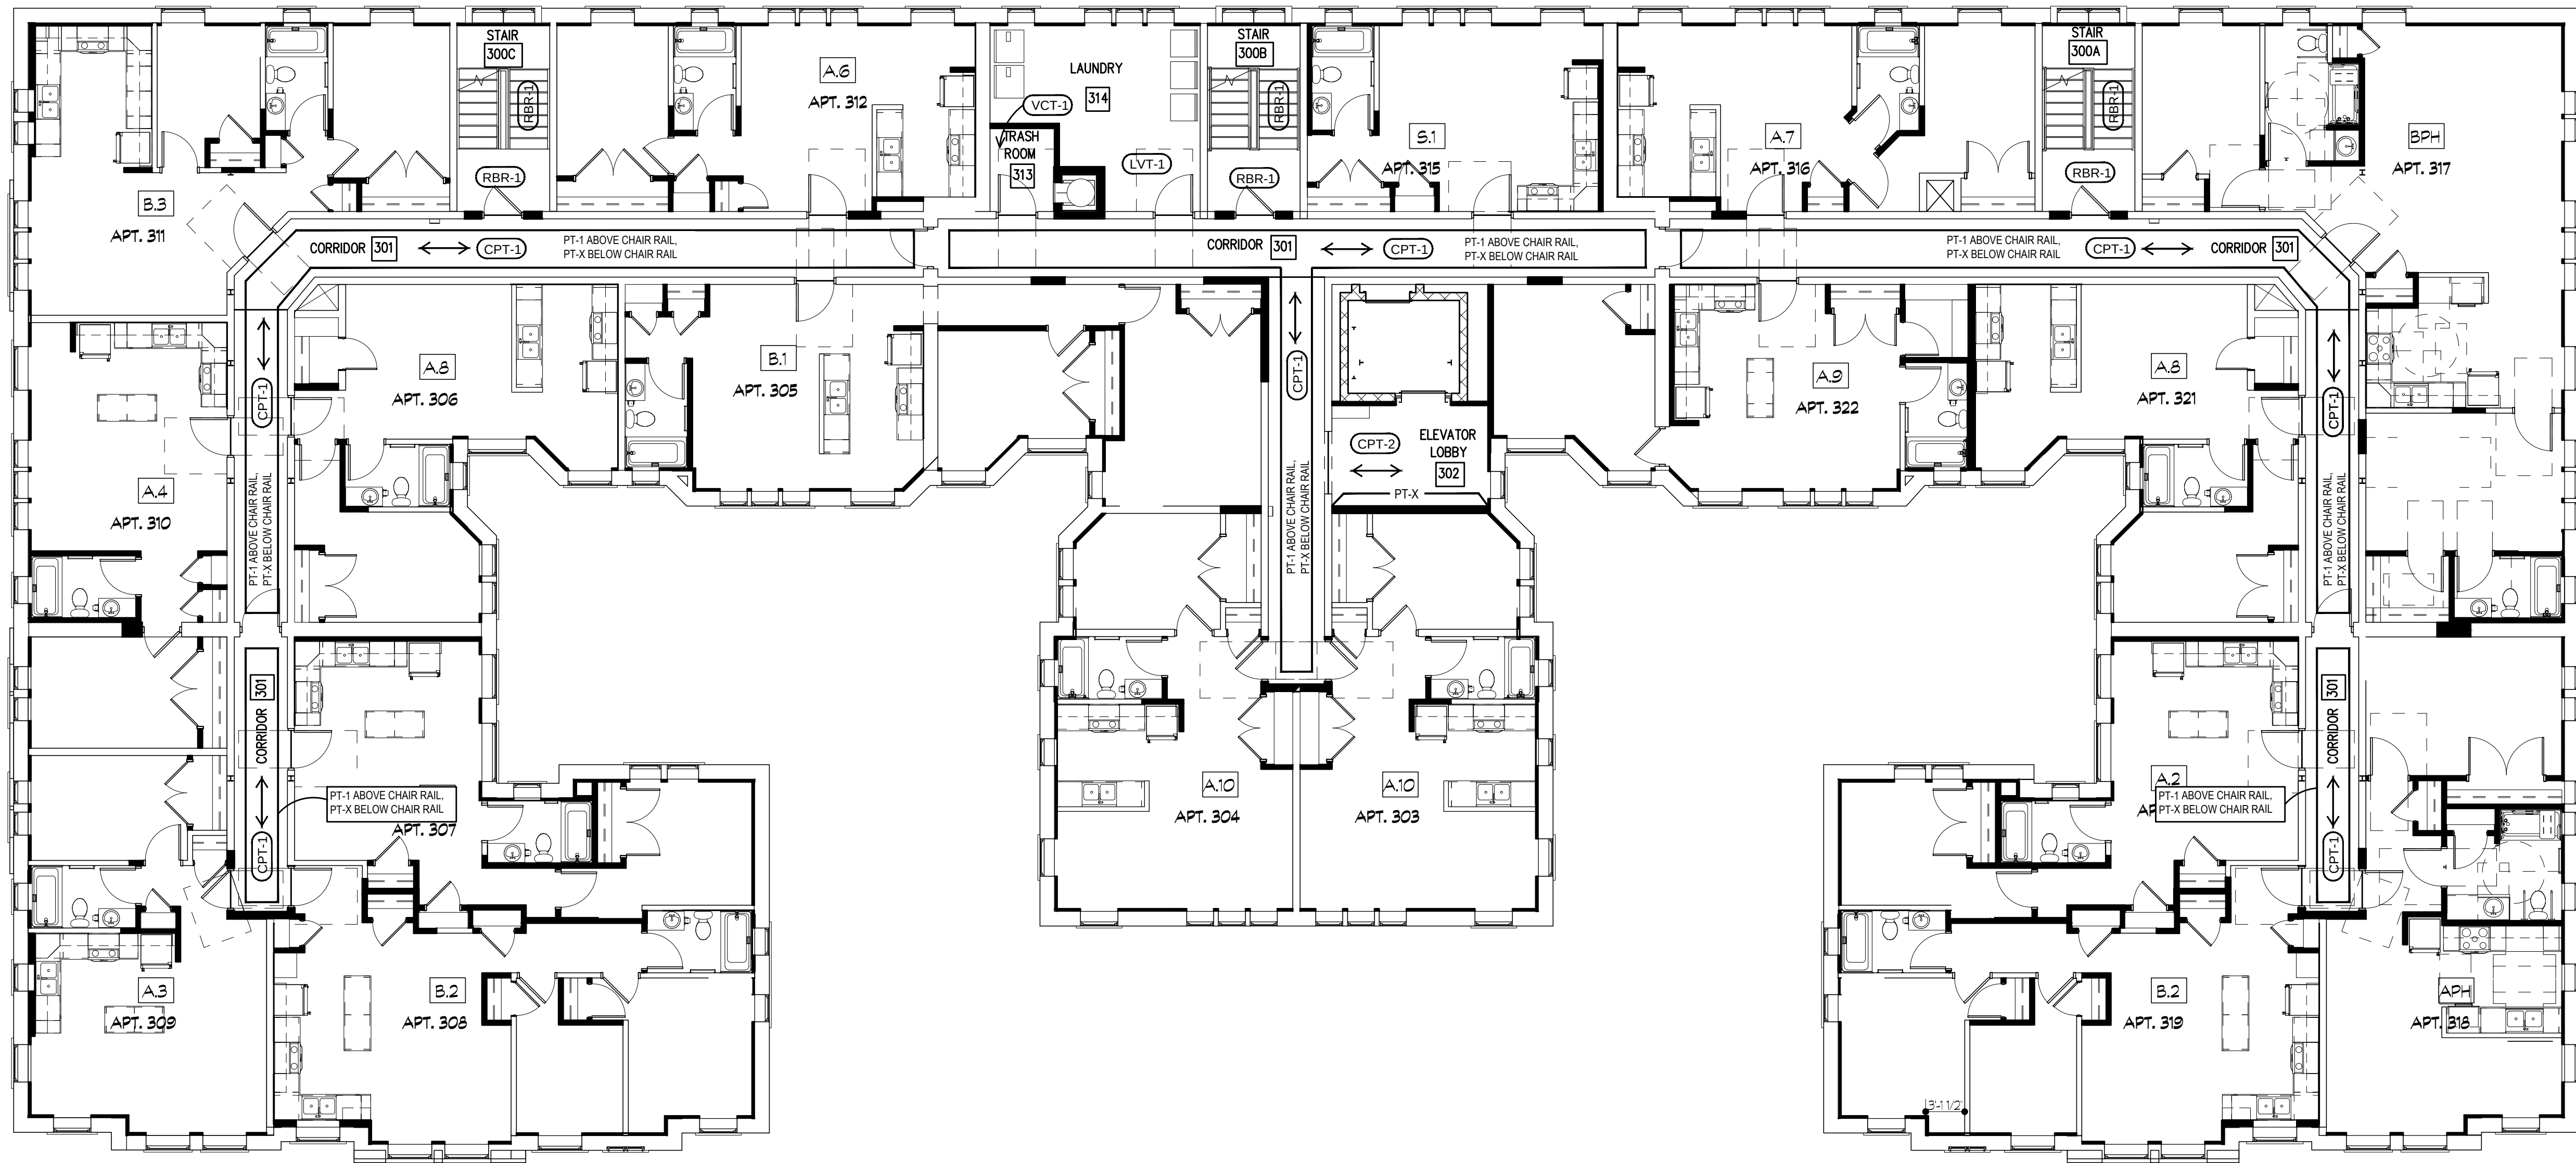

RENOVATION OF
CABOT APARTMENTS
13725 DEXTER AVENUE

09.15.2026	OWNER REVISIONS
06.24.2025	BIDS
05.09.2025	PERMIT
DATE	ISSUE

KEY PLAN

FSP PROJECT NO.
TRC22.066


DRAWING TITLE

THIRD FLOOR FINISH PLAN

DRAWING NUMBER

1.104

- NOTE:
- ALL WALLS WITH NO ACCENT INDICATED ARE TO BE PAINTED PT-1.
 - ALL CORRIDOR WALLS TO HAVE CHAIR RAIL, CR-1, WITH PT-1 ABOVE AND ACCENT PAINT BELOW.
 - REFER TO FINISH SPECIFICATION SHEETS FOR PAINT INFORMATION.

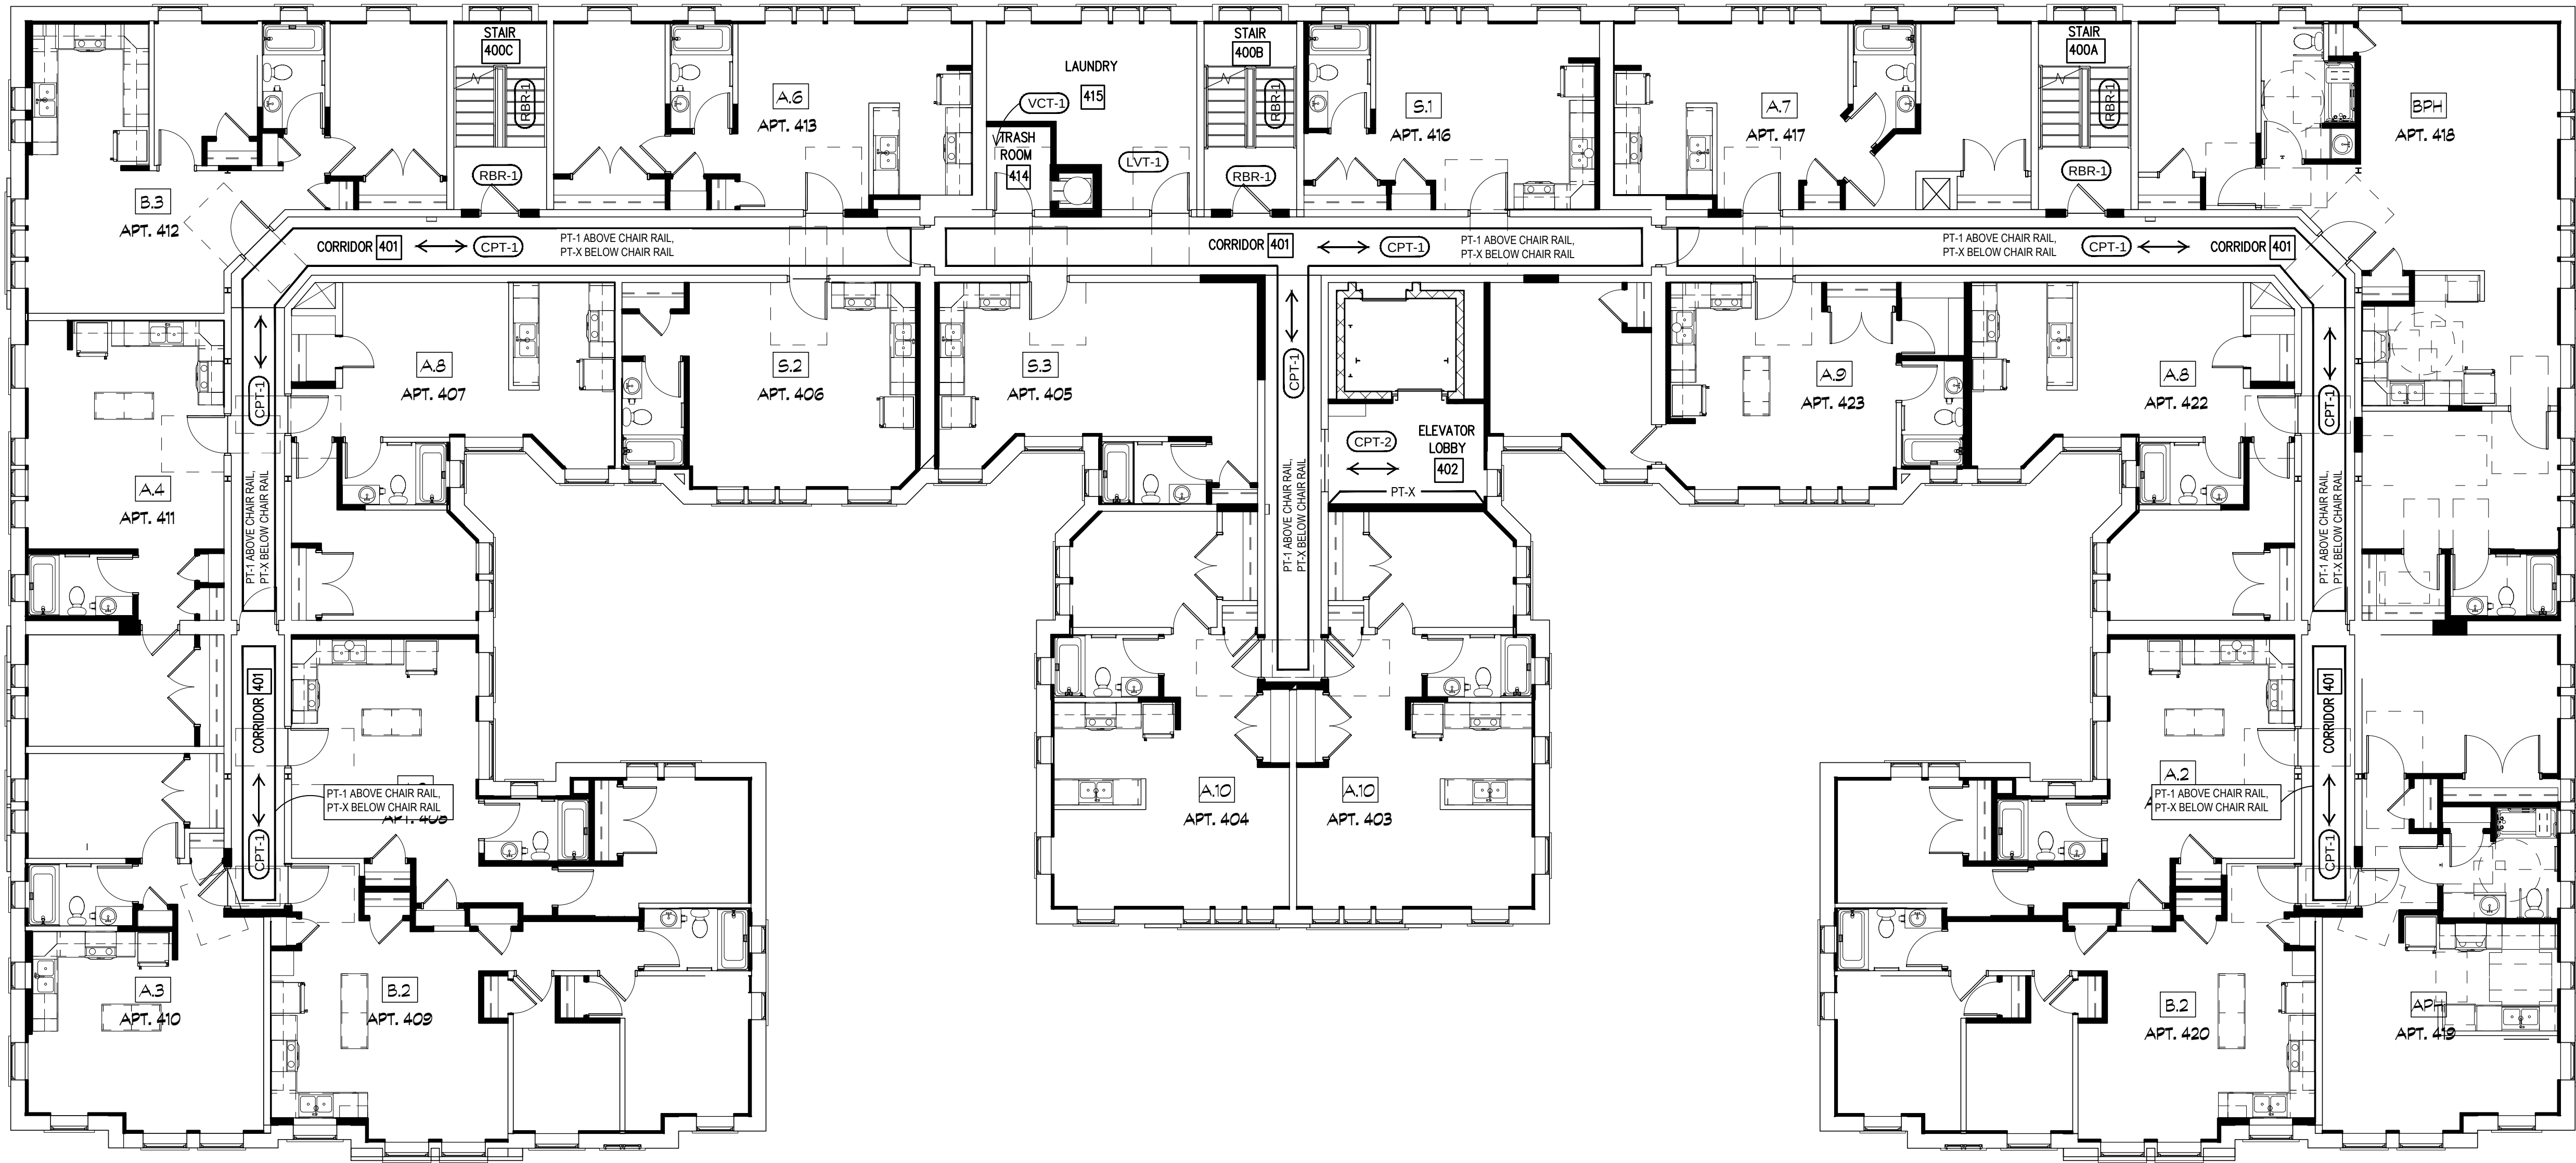

RENOVATION OF
CABOT APARTMENTS
13725 DEXTER AVENUE

09.15.2026	OWNER REVISIONS
06.24.2025	BIDS
05.09.2025	PERMIT
DATE	ISSUE

KEY PLAN

FSP PROJECT NO.
TRC22.066



DRAWING TITLE

FOURTH FLOOR FINISH PLAN

DRAWING NUMBER

1.105

- NOTE:
- ALL WALLS WITH NO ACCENT INDICATED ARE TO BE PAINTED PT-1.
 - ALL CORRIDOR WALLS TO HAVE CHAIR RAIL, CR-1, WITH PT-1 ABOVE AND ACCENT PAINT BELOW.
 - REFER TO FINISH SPECIFICATION SHEETS FOR PAINT INFORMATION.

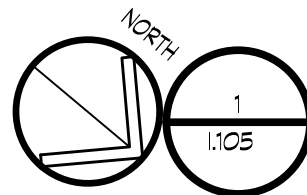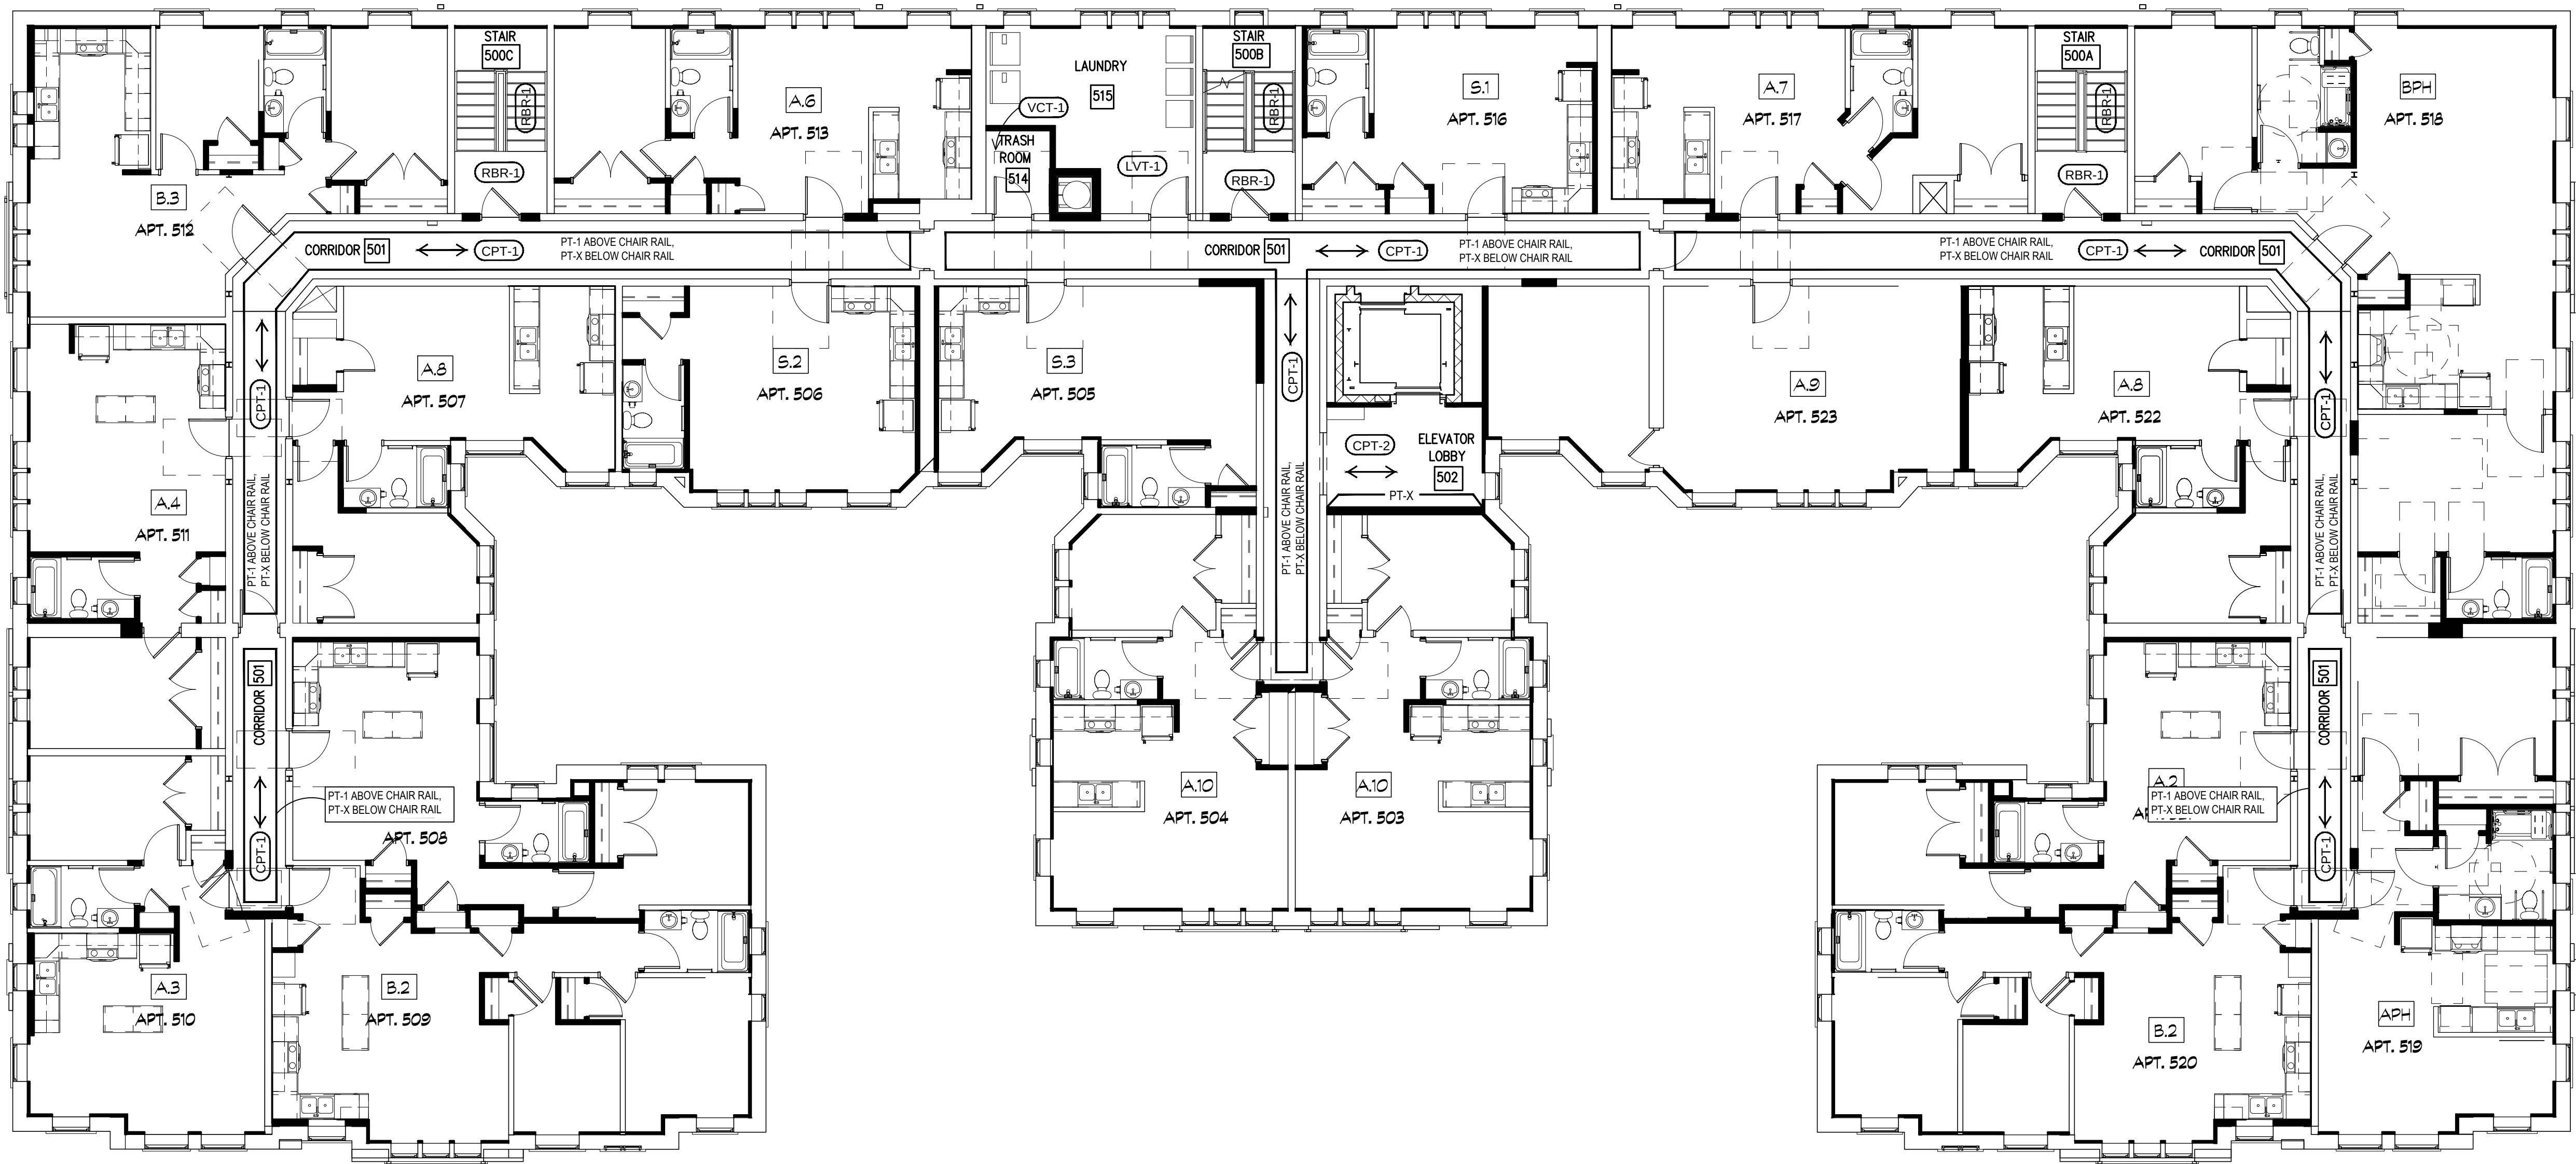

FOURTH FLOOR FINISH PLAN

SCALE: 1/8" = 1'-0"